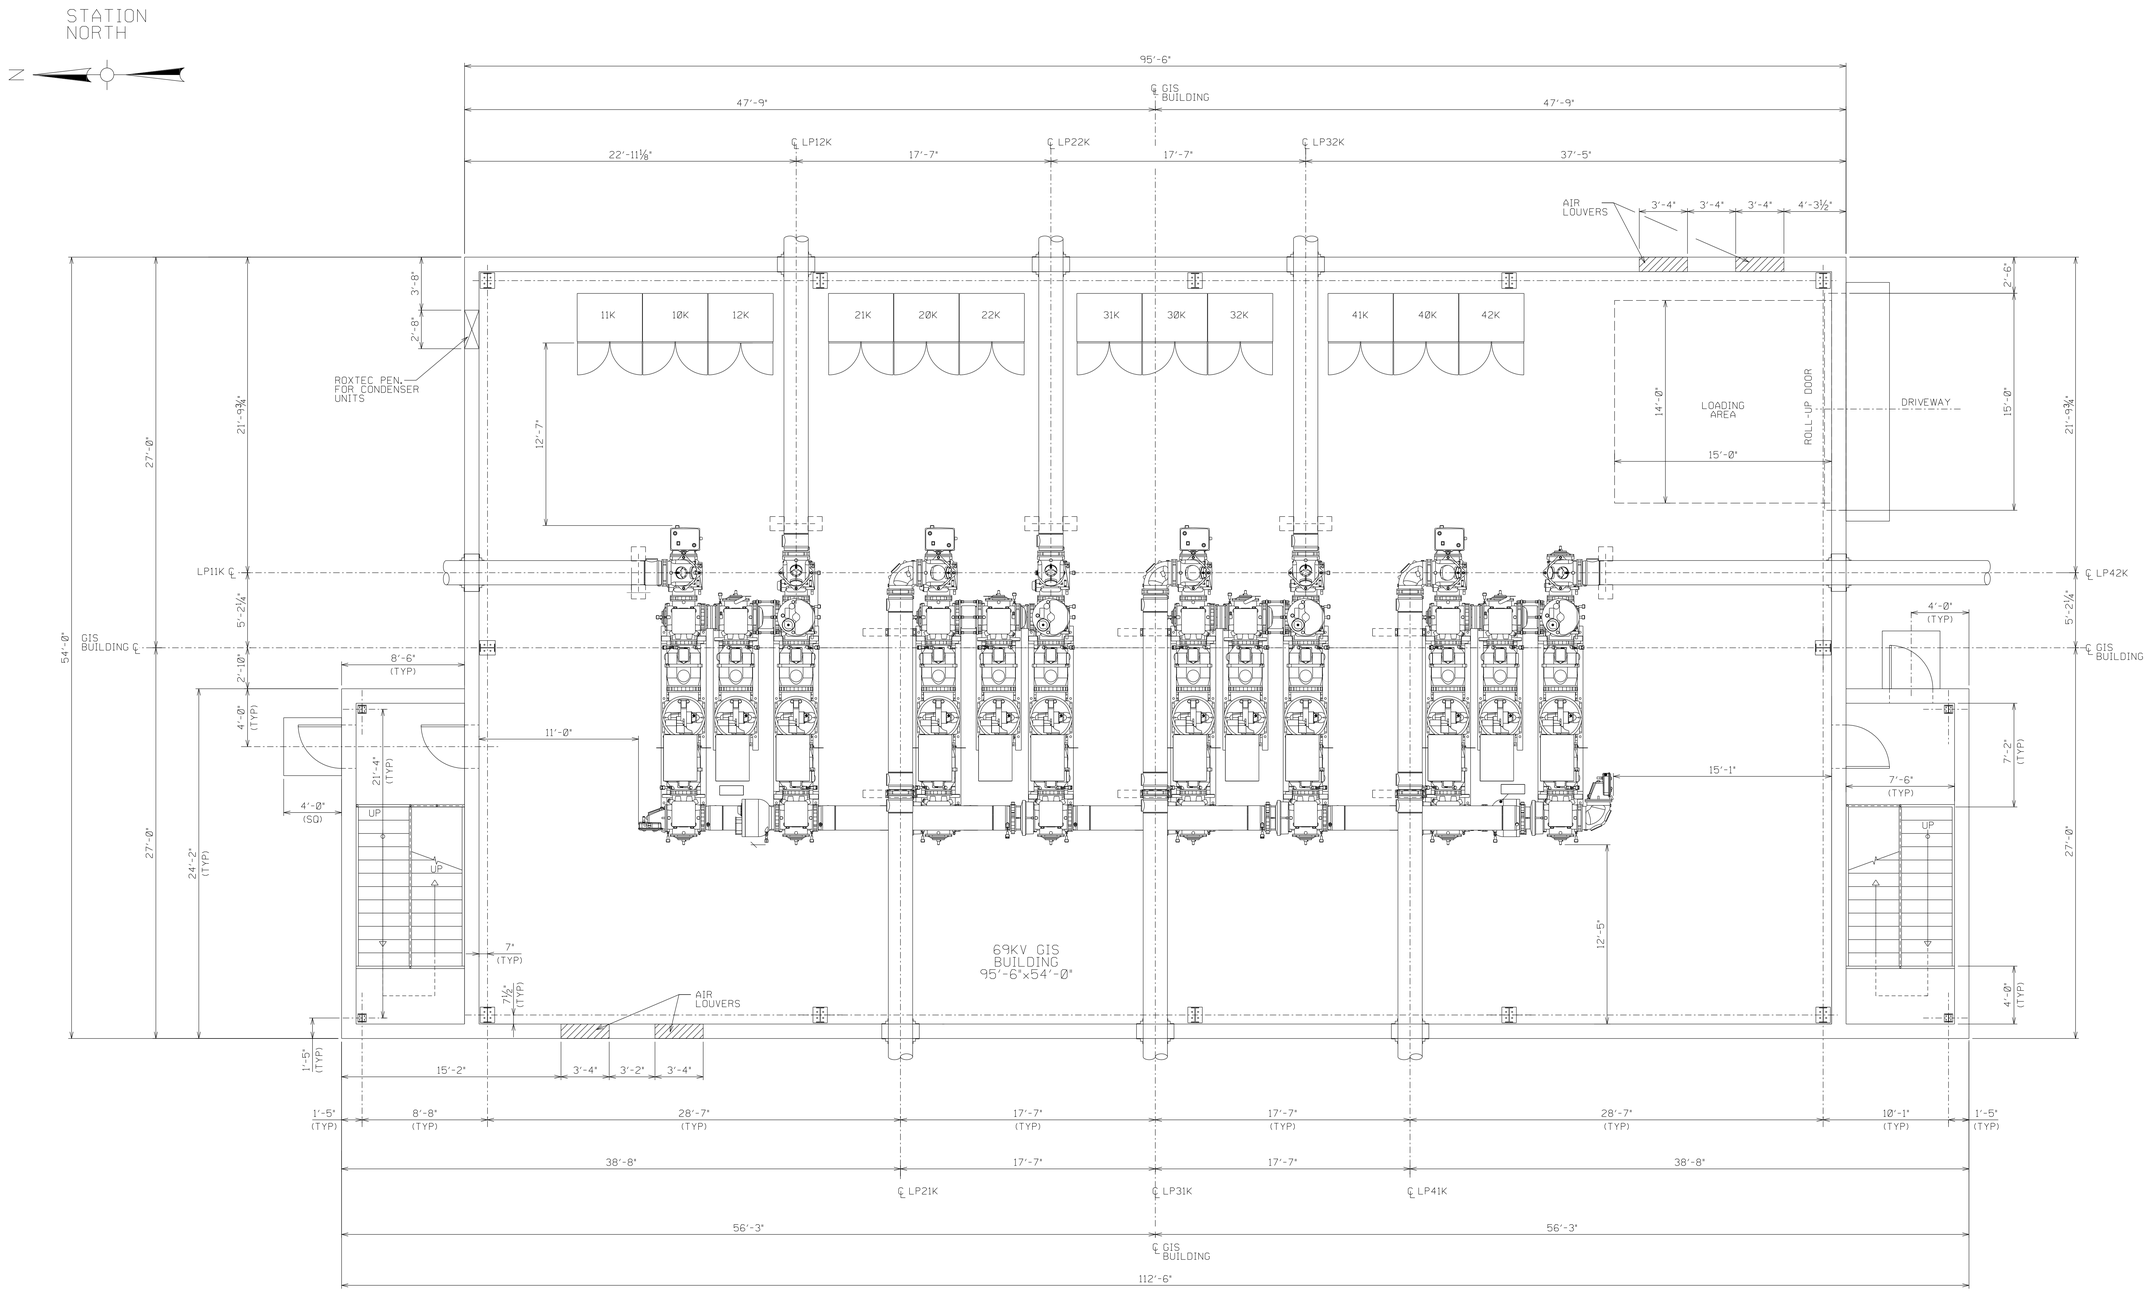

GIS BUILDING
FIRST FLOOR PLAN

NOT FOR CONSTRUCTION

SYSTEM CODE:Z140
AREA ELEV:66ZZ

GENERAL NOTES
USE PRINTS OF LATEST REVISION ONLY.
DO NOT SCALE - USE DIMENSIONS ONLY.
FOR LIST OF REFERENCE DRAWINGS SEE DRAWING NO THIS DRAWING
THIS DRAWING SUPERSEDES NONE
THIS DRAWING IS SHEET NO 1 OF 1 SHEETS.

REFERENCE DRAWINGS:
1. KEY PLAN AND PROFILE ..... DWG. #740554-A
1. CONTROL ROOM SECOND FLOOR PLAN ..... DWG. #740555-A

REV	DATE	DESCRIPTION	PREPARED	REVIEWED	APPROVED
B	09-03-20	ISSUED FOR REVIEW	NP	MDP	JJS
A	03-26-20	ISSUED FOR REVIEW (90LAWNSD69KV)	CJ	MDP	JJS

Sargent & Lundy

ANY MODIFICATION OR ADDITION TO THIS DRAWING BY ANY ORGANIZATION OTHER THAN SARGENT & LUNDY IS NOT THE RESPONSIBILITY OF SARGENT & LUNDY

PROJ. No. 13739-103

EUGENE R. PORZIO

N.J. PROFESSIONAL ENGINEER
LIC. NO. 34431
C.O.A. 24GA27971100

NO	DATE	DESCRIPTION	DWN	CKD	EXD	APD
	/ /					
	/ /					
	/ /					
	/ /					
	/ /					
	/ /					

REVISION

LAWNSIDE SUBSTATION
69KV GIS BUILDING
GIS HALL
FIRST FLOOR PLAN
ARRANGEMENT ELECTRICAL

PSE&G
PUBLIC SERVICE ELECTRIC AND GAS COMPANY
ELECTRIC DELIVERY COMPANY - ASSET RELIABILITY, NEWARK N.J.

DRAWN C. JIOVANY CHECKED M.PULASKI SCALE 1/4"=1'-0"
DATE 03/26/2020 EXAMINED
WBS/SO 90LAWNSD69KV APPROVED
SARGENT & LUNDY

738075 A - 0

12	11	10	9	8	7	6	5	4	3	2	1	0
CONT. ELEC. MECH. CIVIL	CONT. ELEC. MECH. CIVIL	CONT. ELEC. MECH. CIVIL	CONT. ELEC. MECH. CIVIL	CONT. ELEC. MECH. CIVIL	CONT. ELEC. MECH. CIVIL	CONT. ELEC. MECH. CIVIL	CONT. ELEC. MECH. CIVIL	CONT. ELEC. MECH. CIVIL	CONT. ELEC. MECH. CIVIL	CONT. ELEC. MECH. CIVIL	CONT. ELEC. MECH. CIVIL	CONT. ELEC. MECH. CIVIL

A. YEUNG